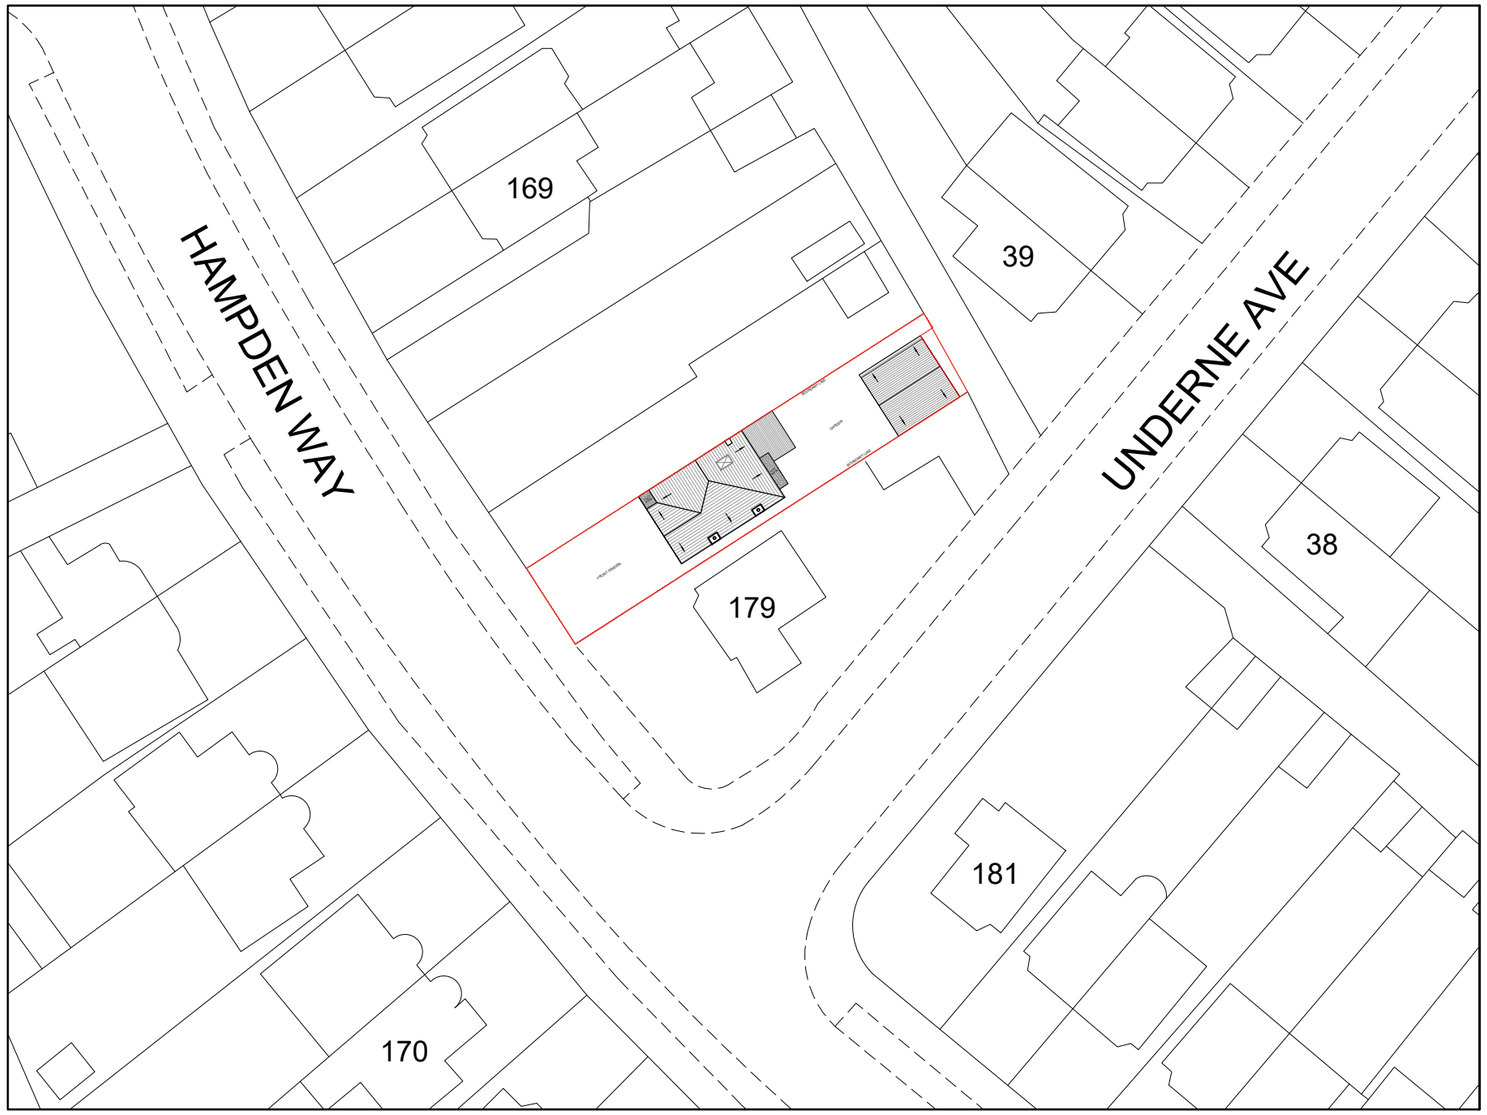

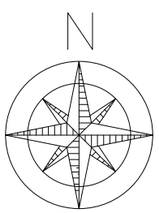

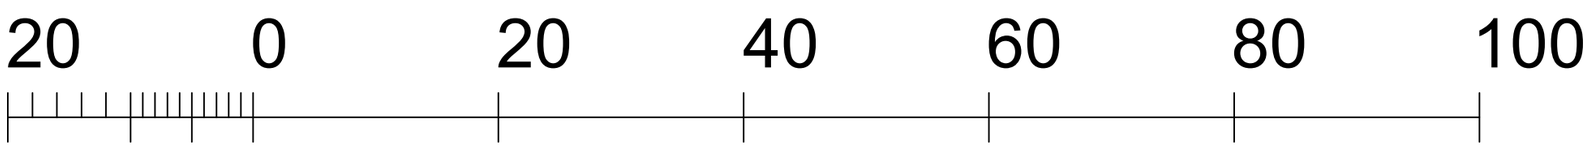

REV B 28.01.25 DA ISSUE GK AMENDMENT BY	SCALE 1:500@A3	Project : Proposed Hip to Gable Loft Conversion	Sheet Title : Existing Site Plan	Address : 177 Hampden Way LONDON N14 7NB
		Date : 10/01/25	Sheet no : 06	Applicant :