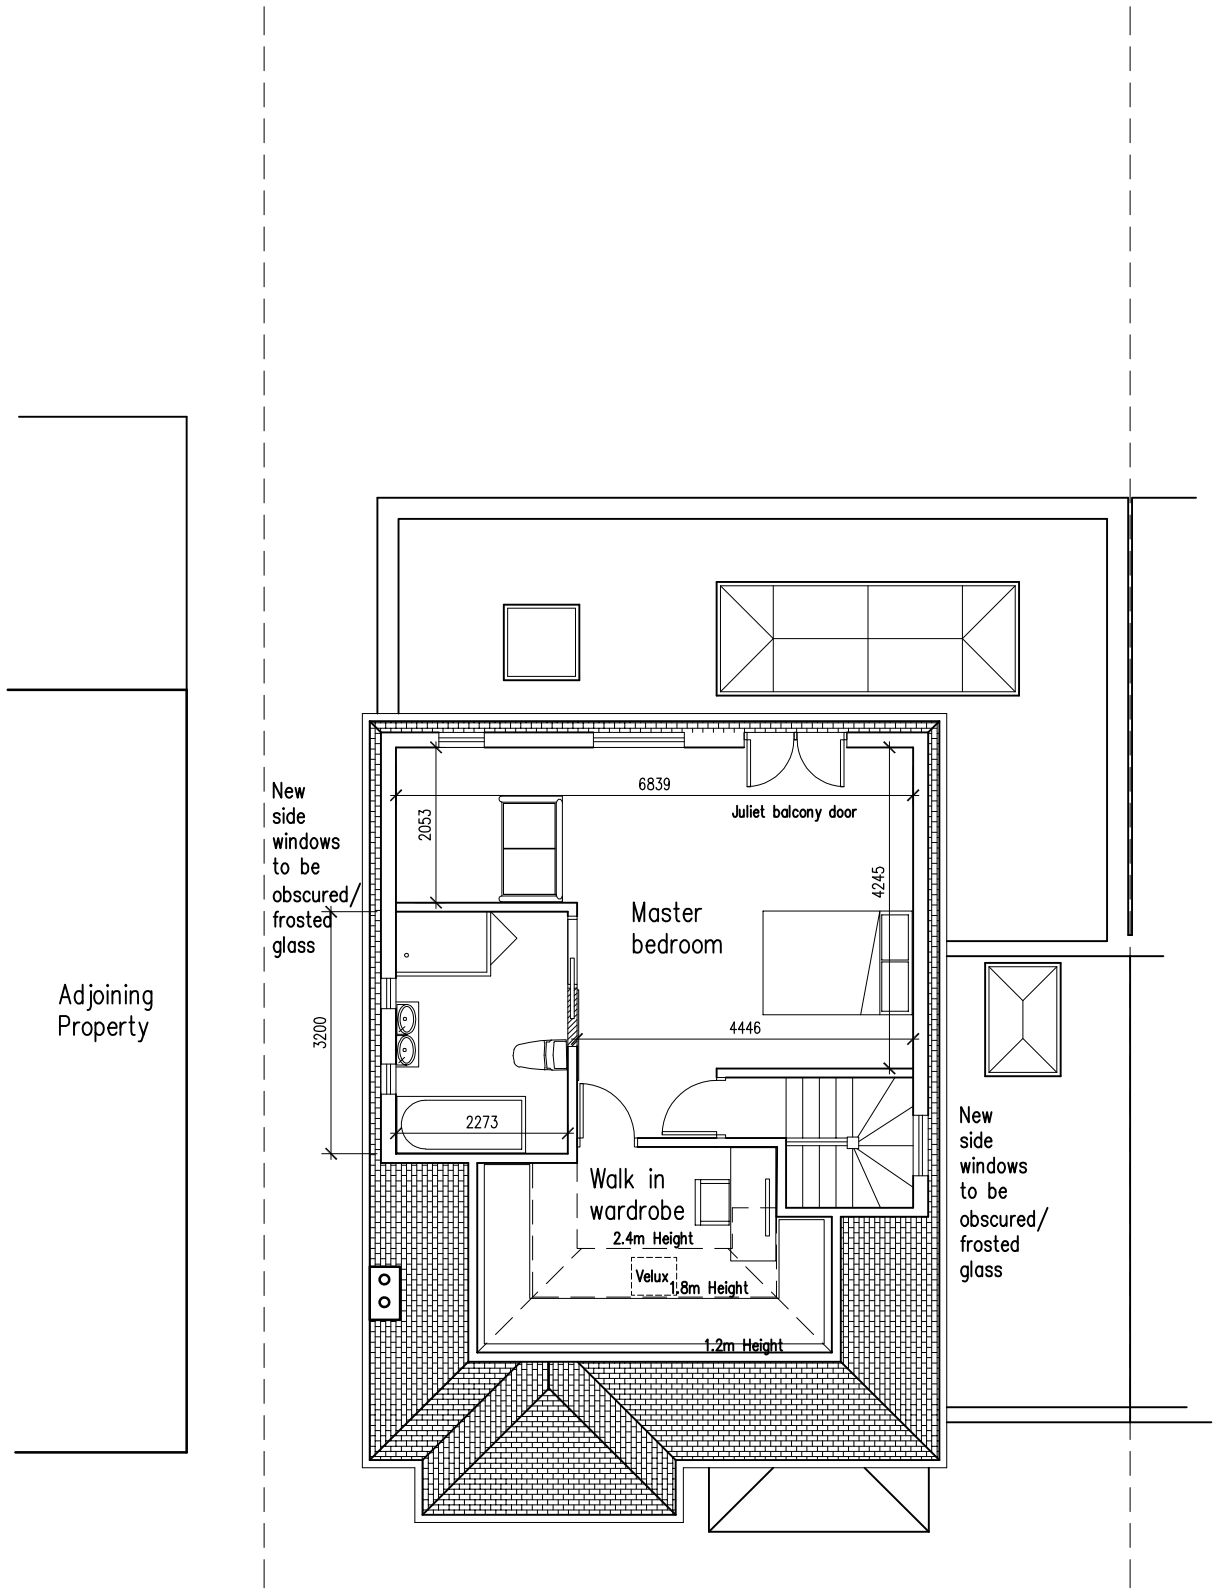

PROPOSED SECOND FLOOR PLAN

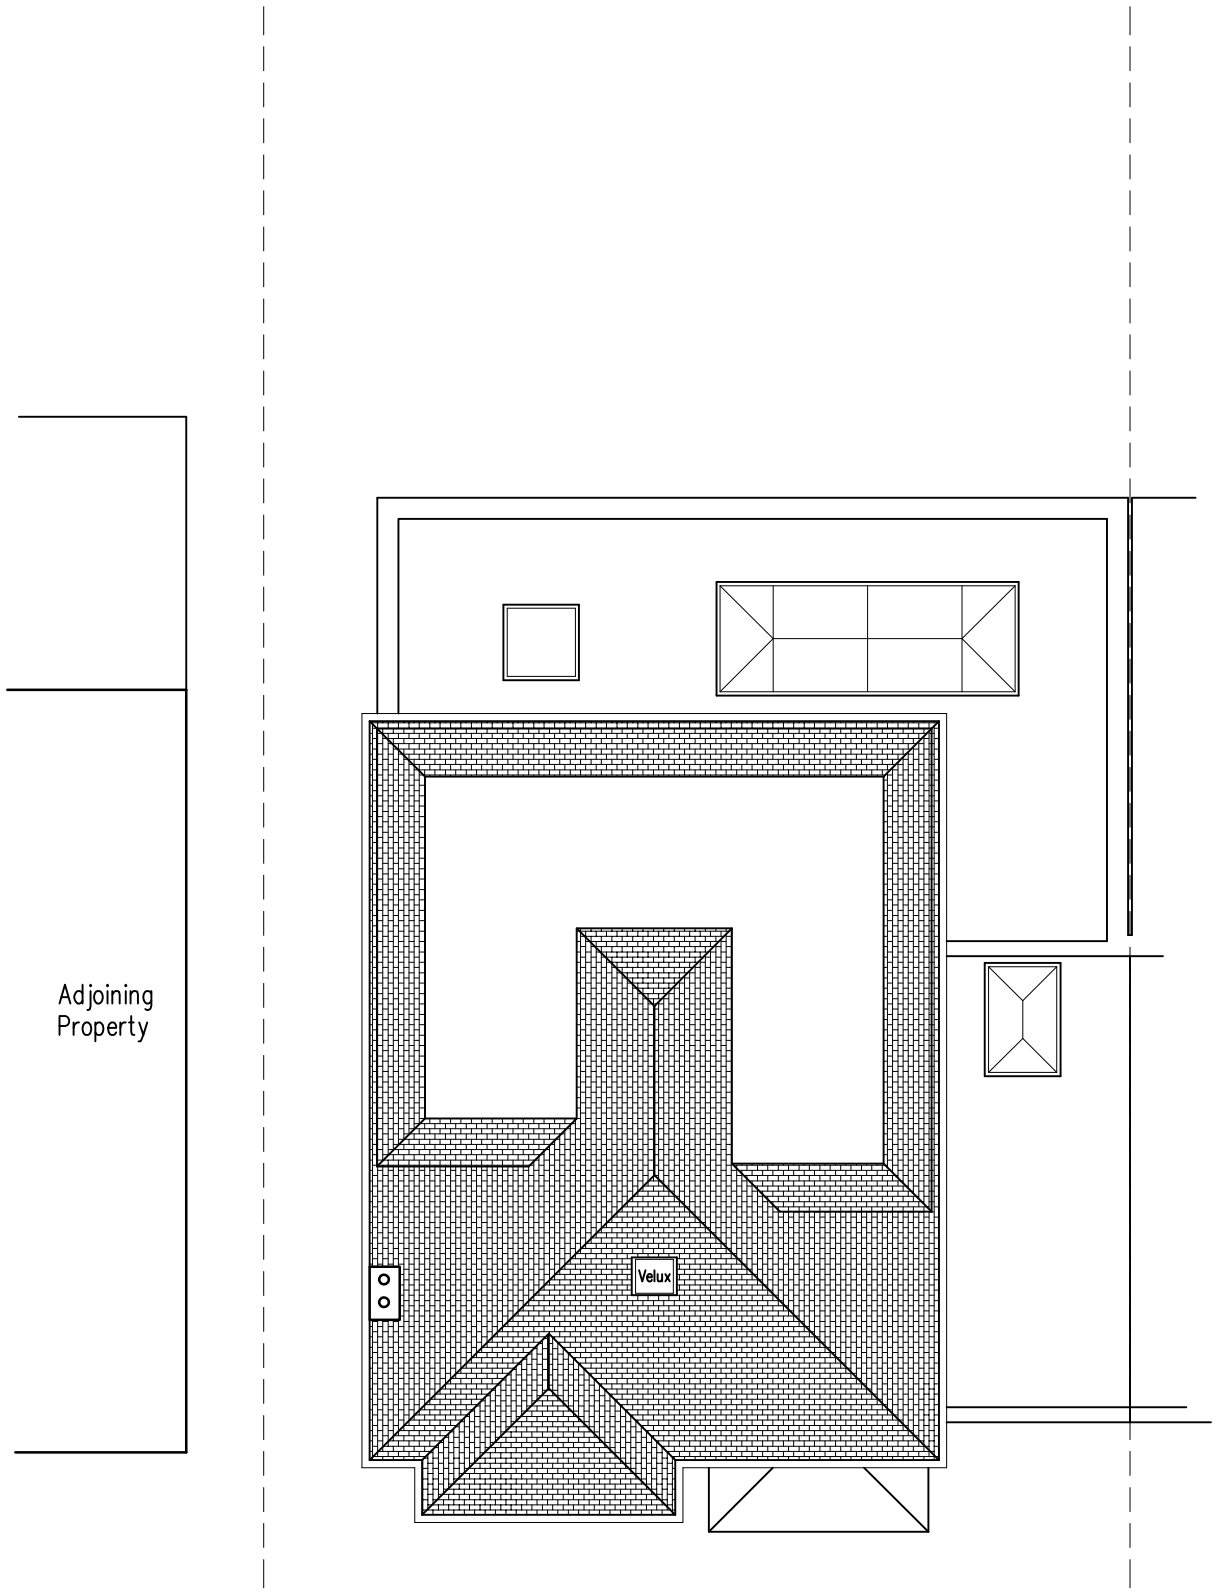

PROPOSED ROOF PLAN

0m 1m 2m 3m 4m 5m 6m 7m 8m 9m 10m

rev	date	by	app.	description

8 Heather Walk
Edgware
HA8 9TS
Proposed Plans SF & RP

drawn	checked by	date	scale
LH	KH	Jan 2025	1:100 @A3
drawing no			revision
A002			Rev – A