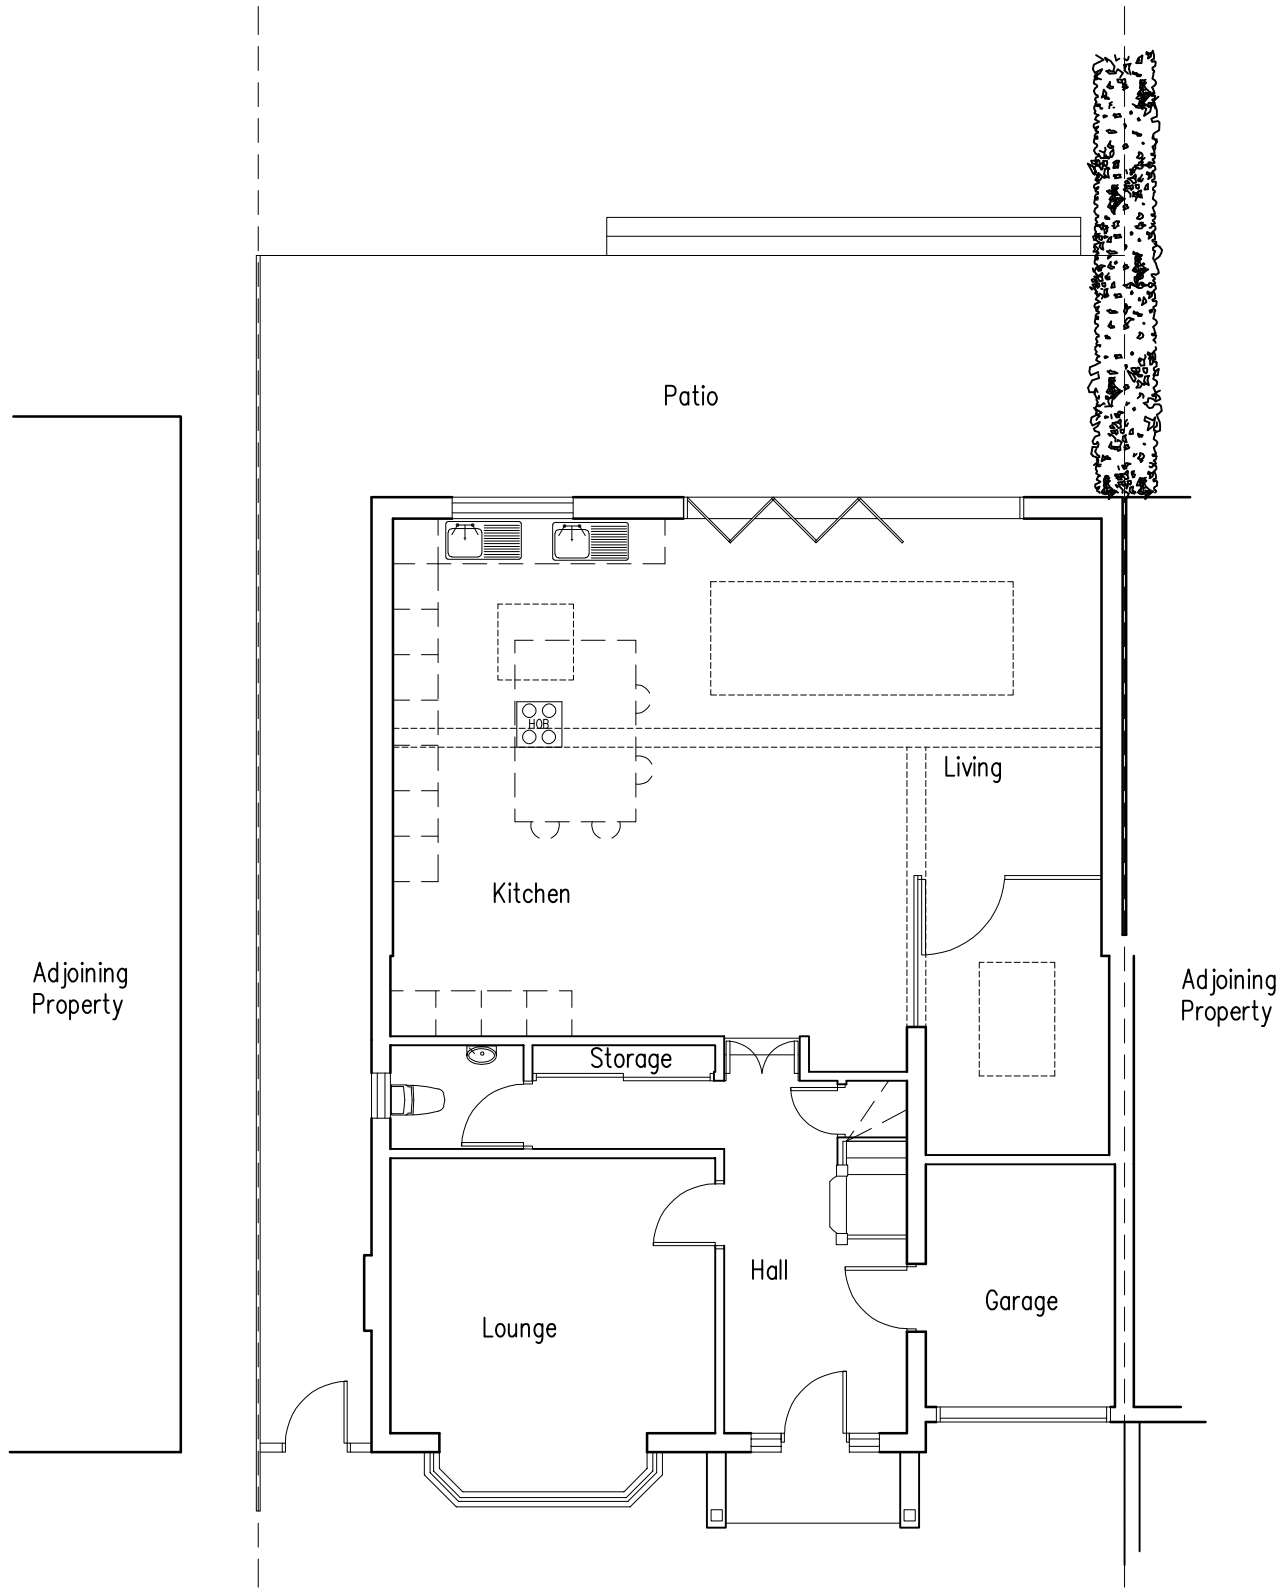

PROPOSED GROUND FLOOR PLAN

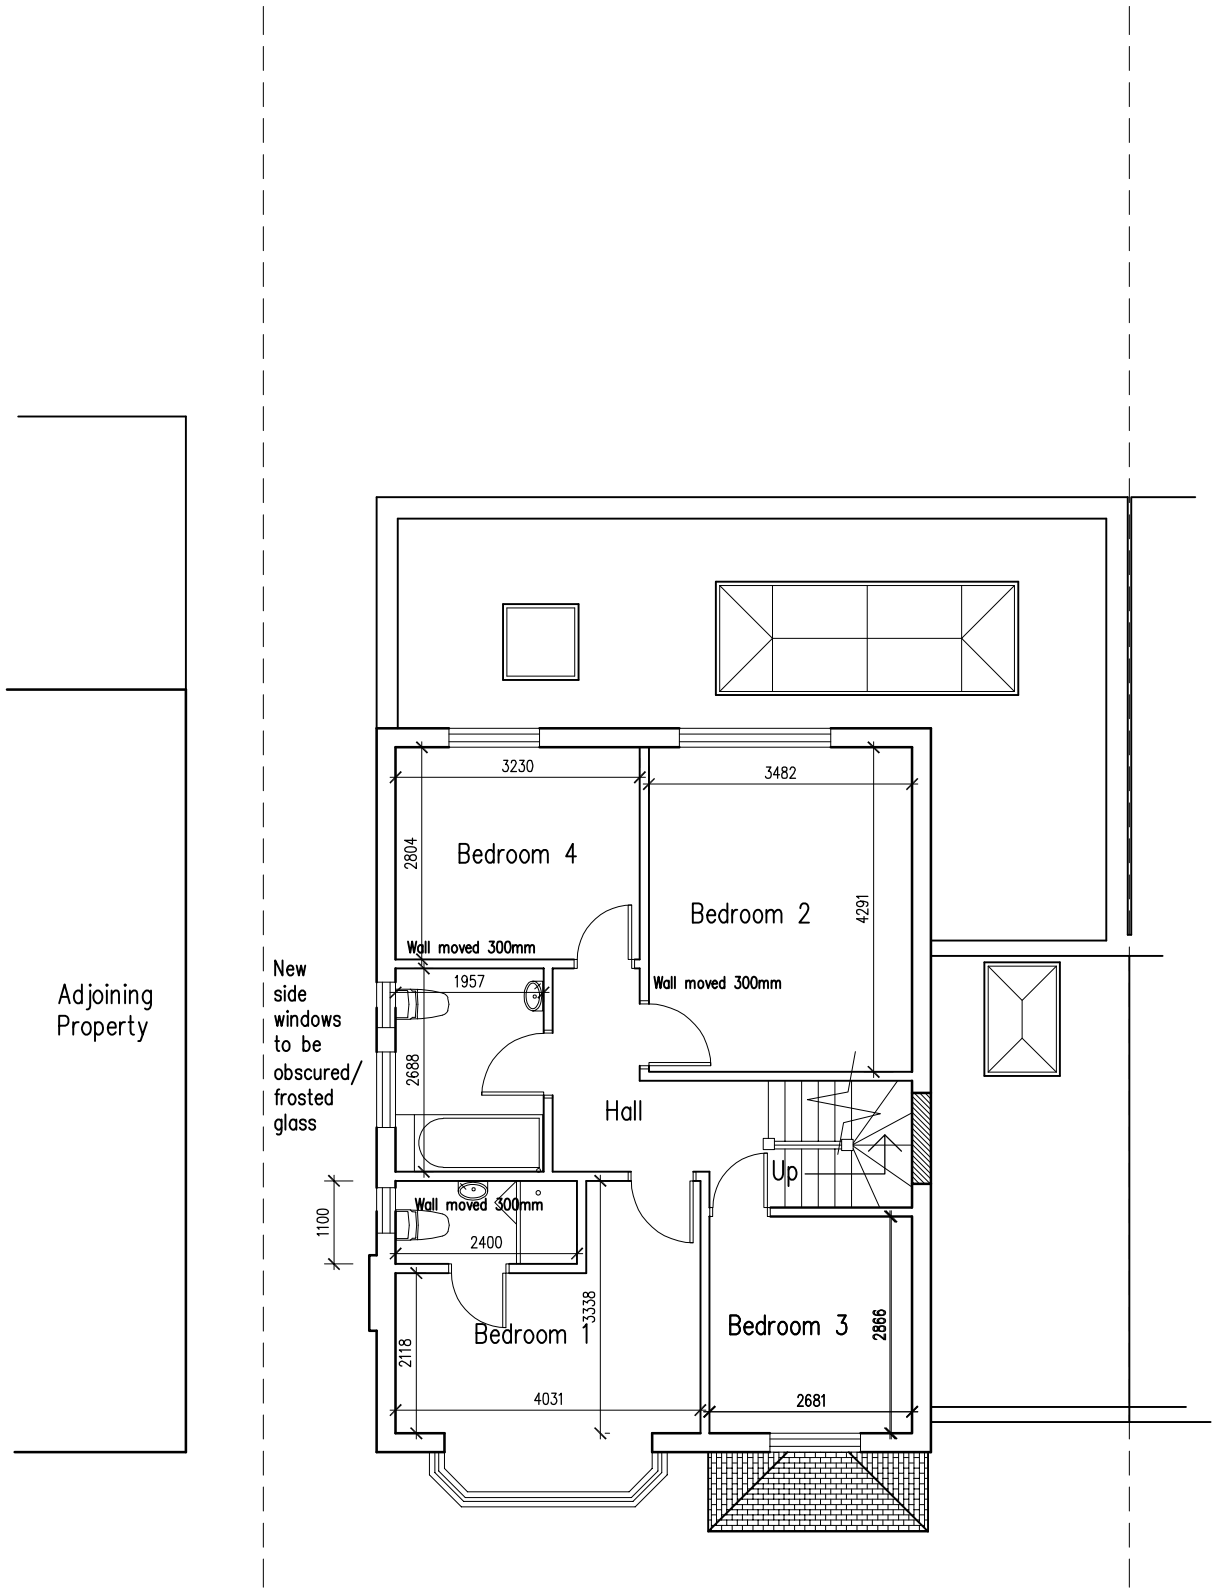

PROPOSED FIRST FLOOR PLAN

rev	date	by	app.	description

8 Heather Walk
Edgware
HA8 9TS
Proposed Plans GF & FF

drawn	checked by	date	scale
LH	KH	Jan 2025	1:100 @A3
drawing no			revision
A001			Rev –