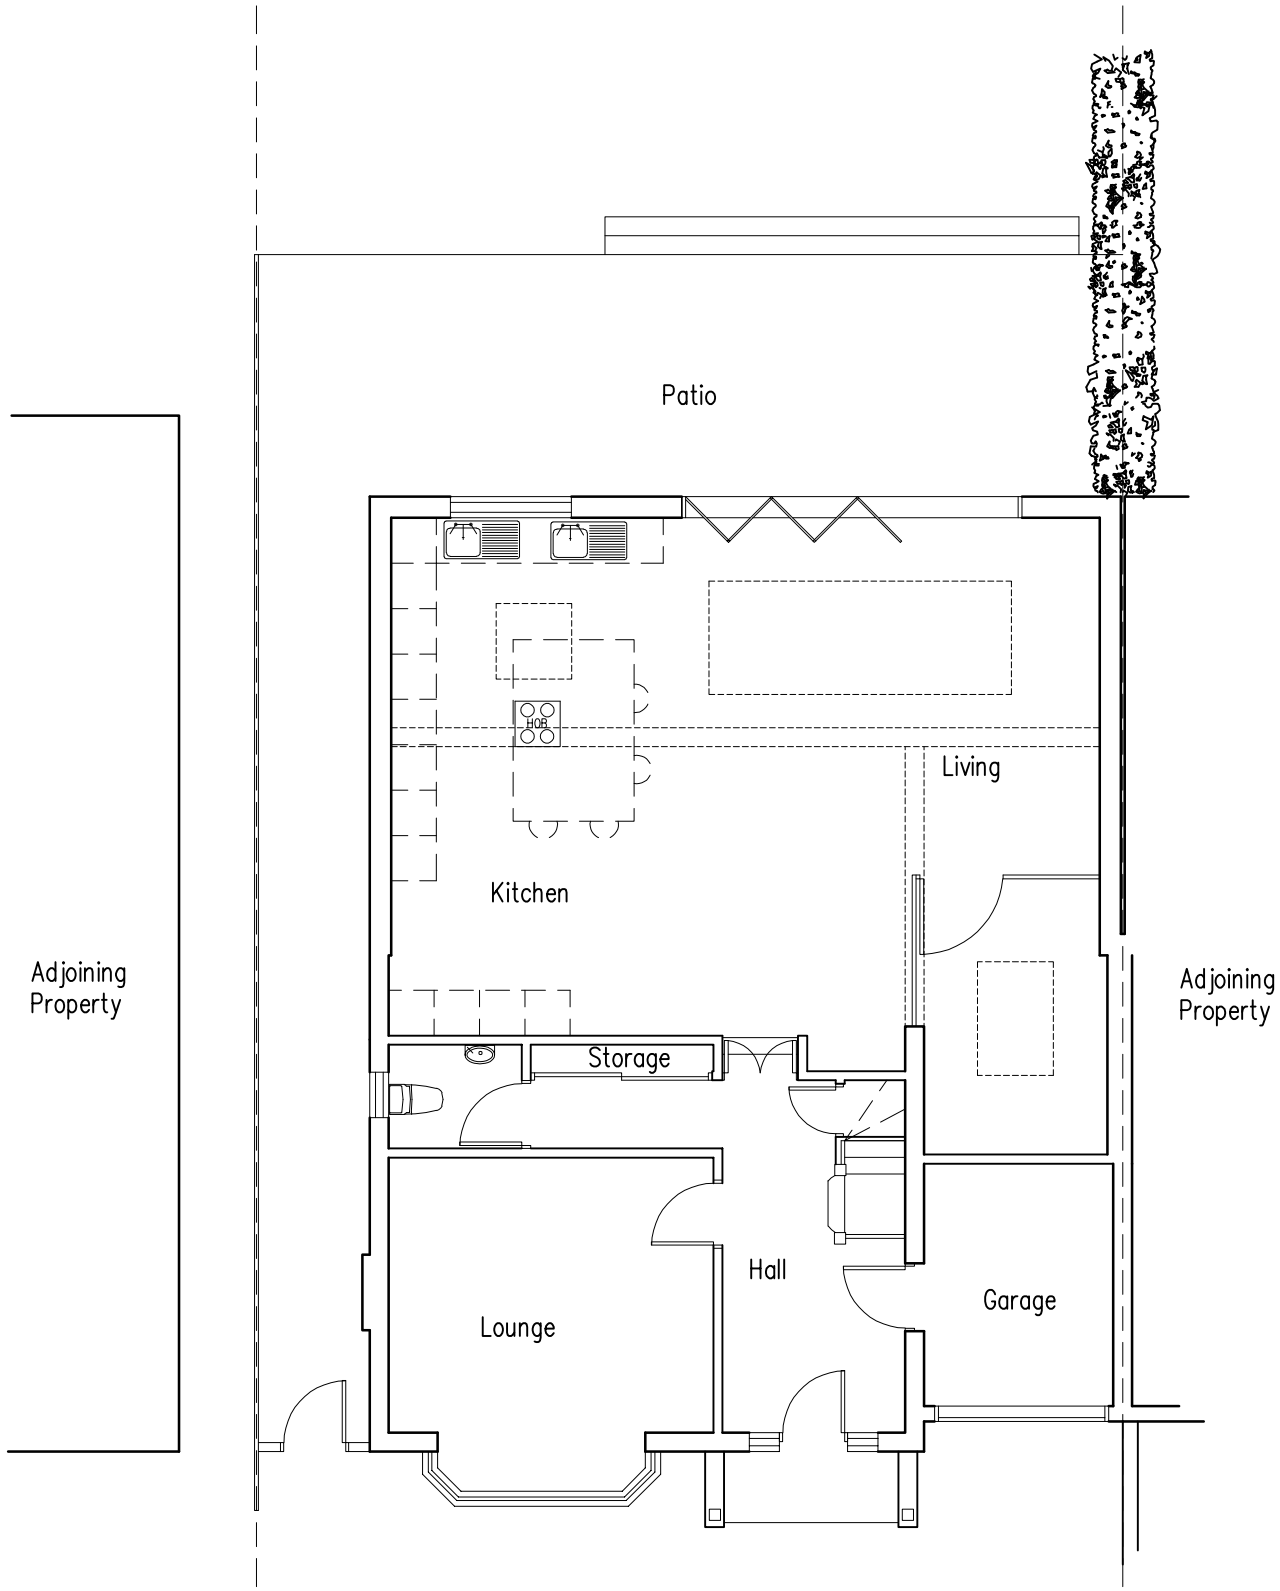

EXISTING GROUND FLOOR PLAN

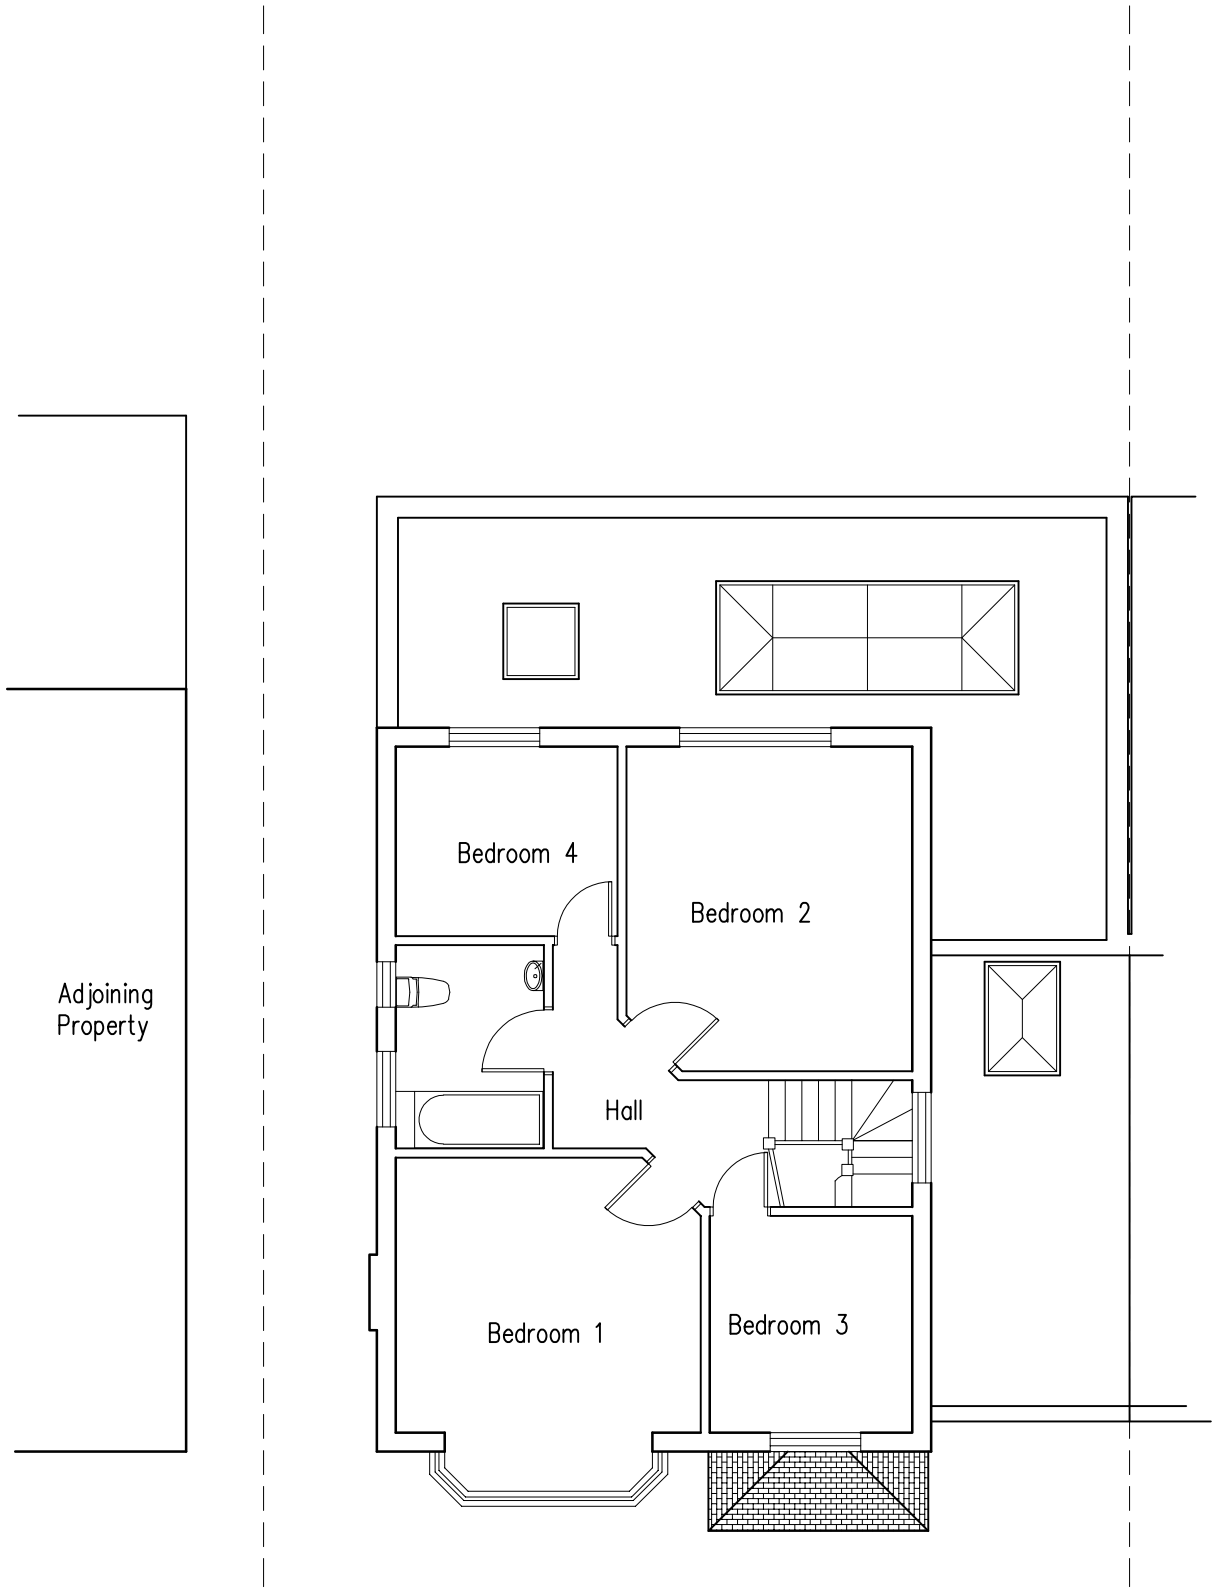

EXISTING FIRST FLOOR PLAN

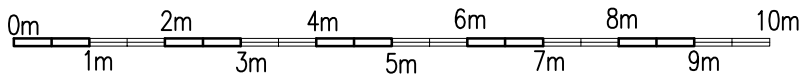

rev	date	by	app.	description

8 Heather Walk
Edgware
HA8 9TS
Existing Plans

drawn	checked by	date	scale
LH	KH	July 2024	1:100 @A3
drawing no			revision
E001			Rev –